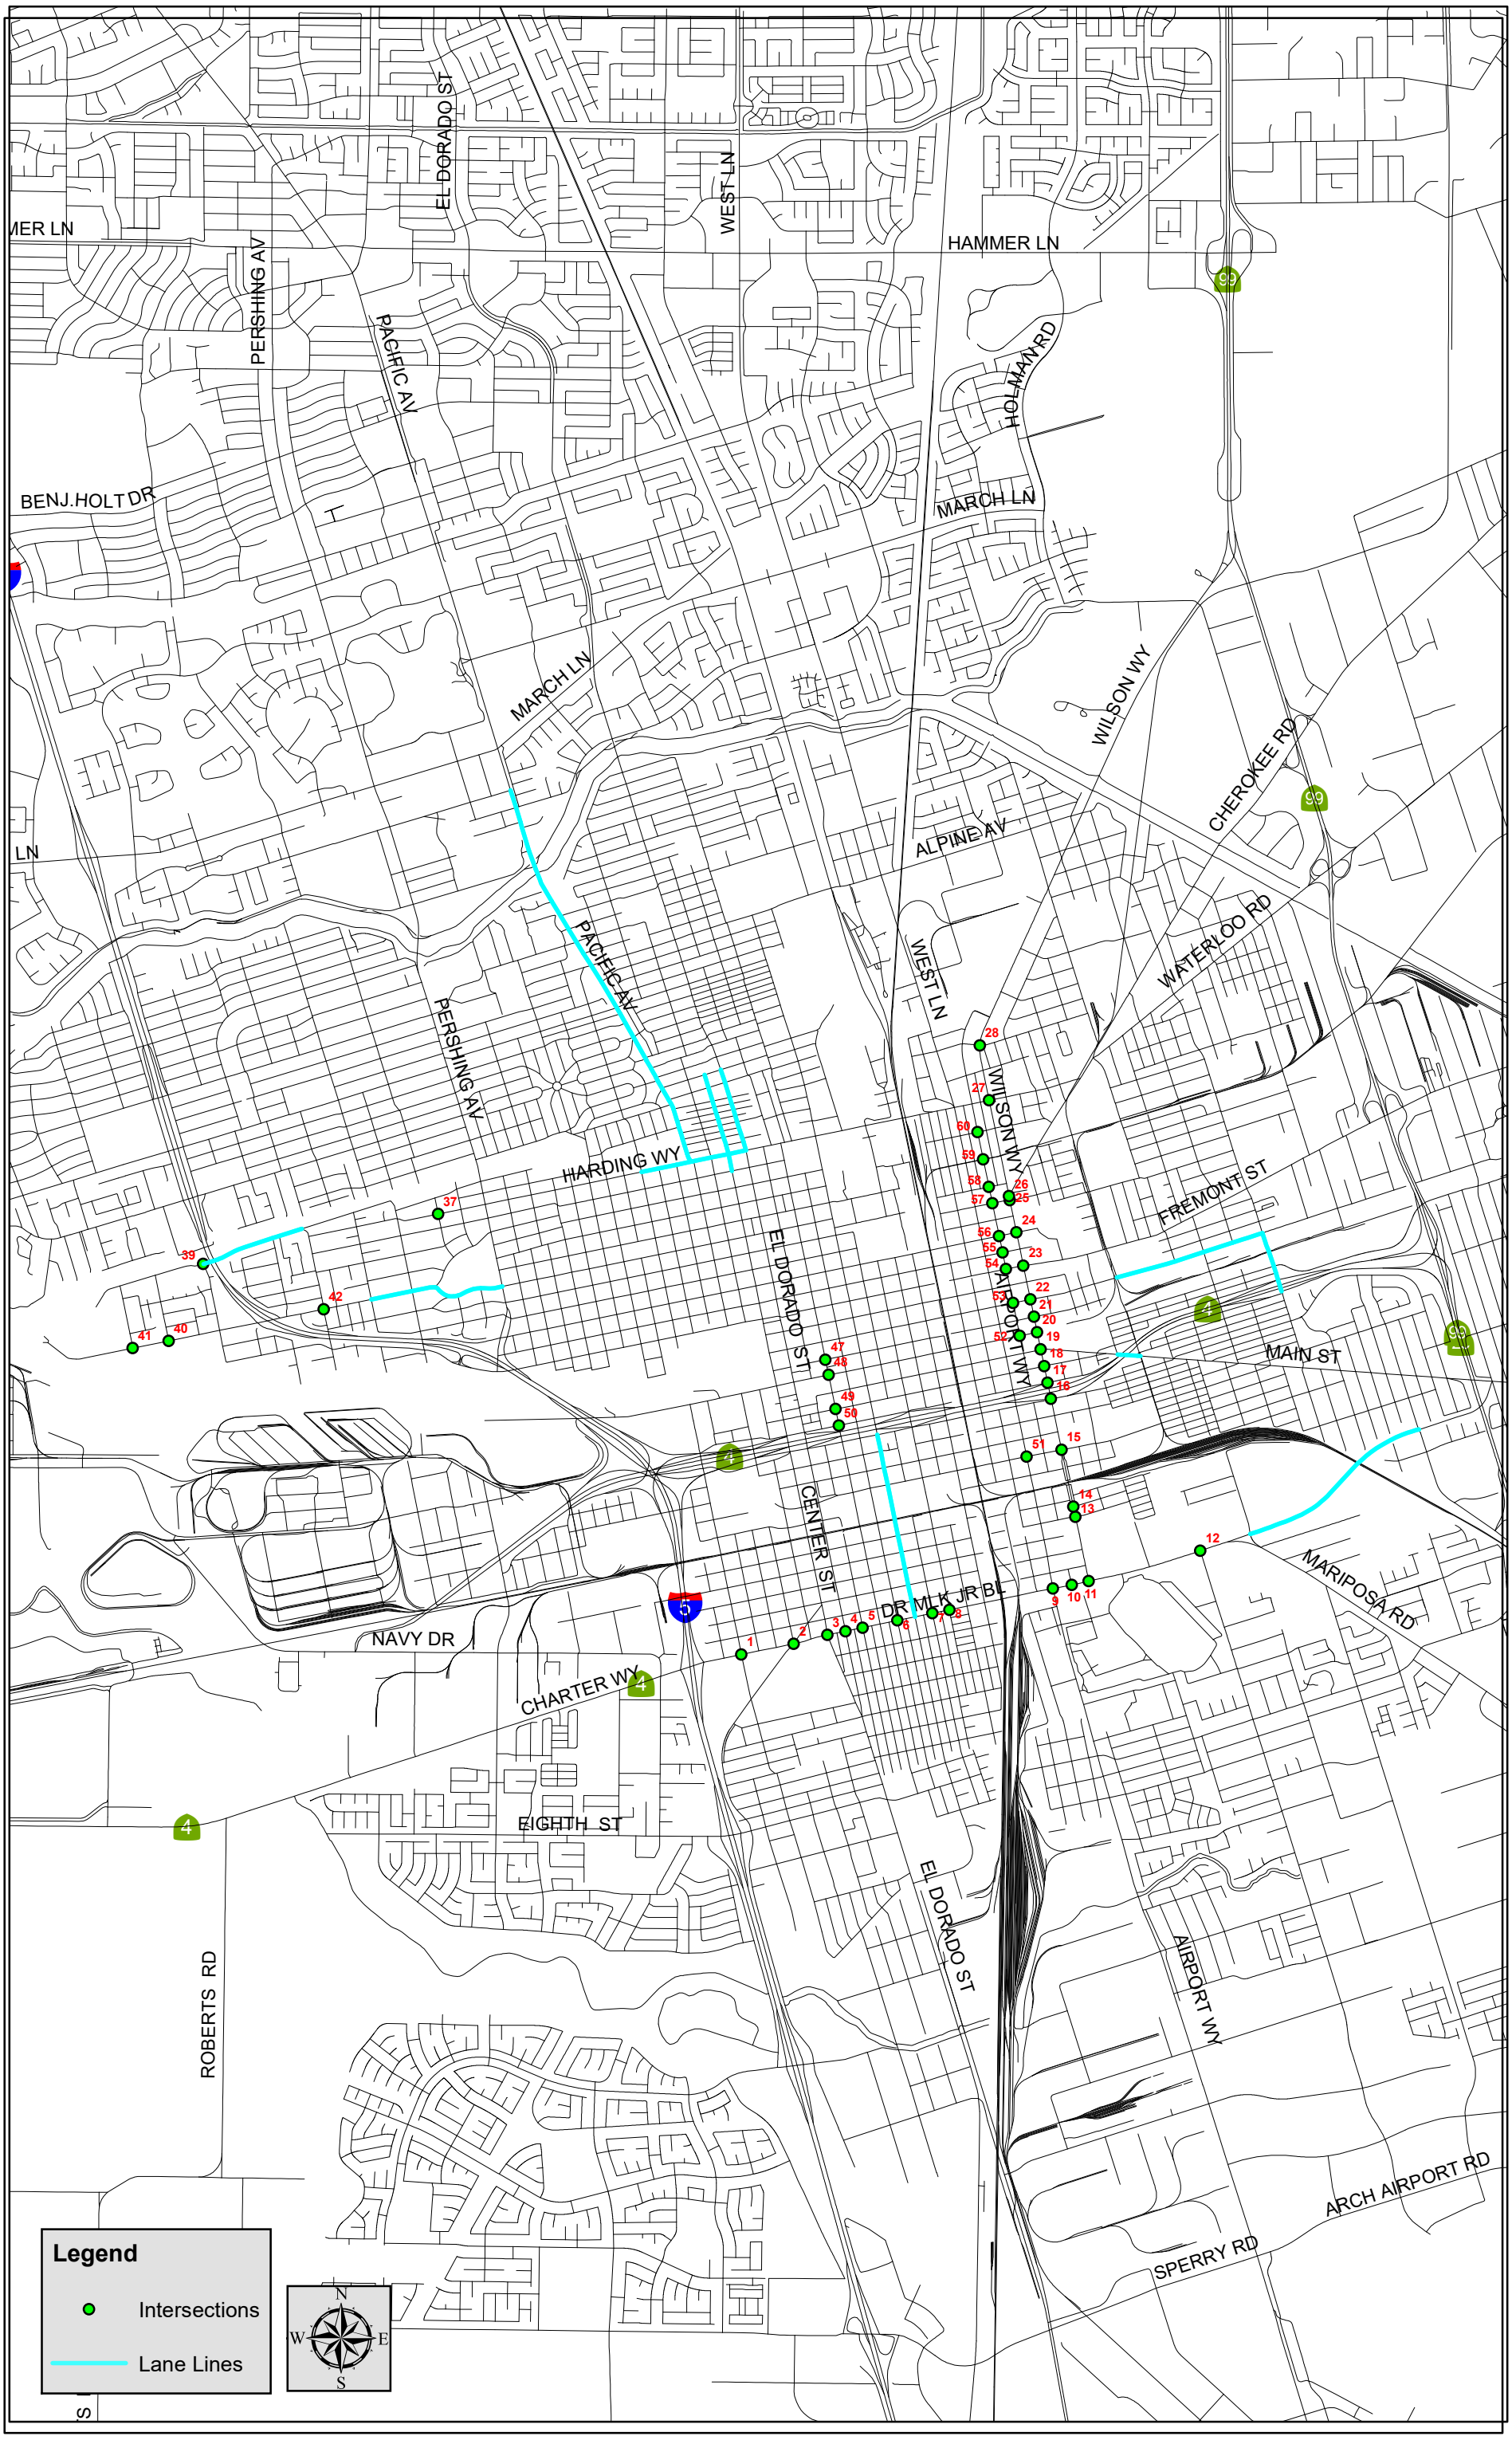City Street Re-striping FY21-22 SB1, Project No. WD22009